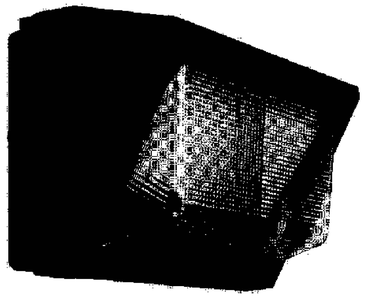

BARN LIGHT ELECTRIC COMPANY

THE CHEROKEE LED UPLIGHT GOOSENECK LIGHT

Home > Lighting > Barn Lighting > LED Lighting > Gooseneck LED Lighting > The Cherokee LED Uplight Gooseneck Light

9 of 45

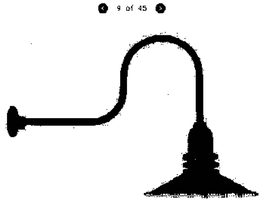

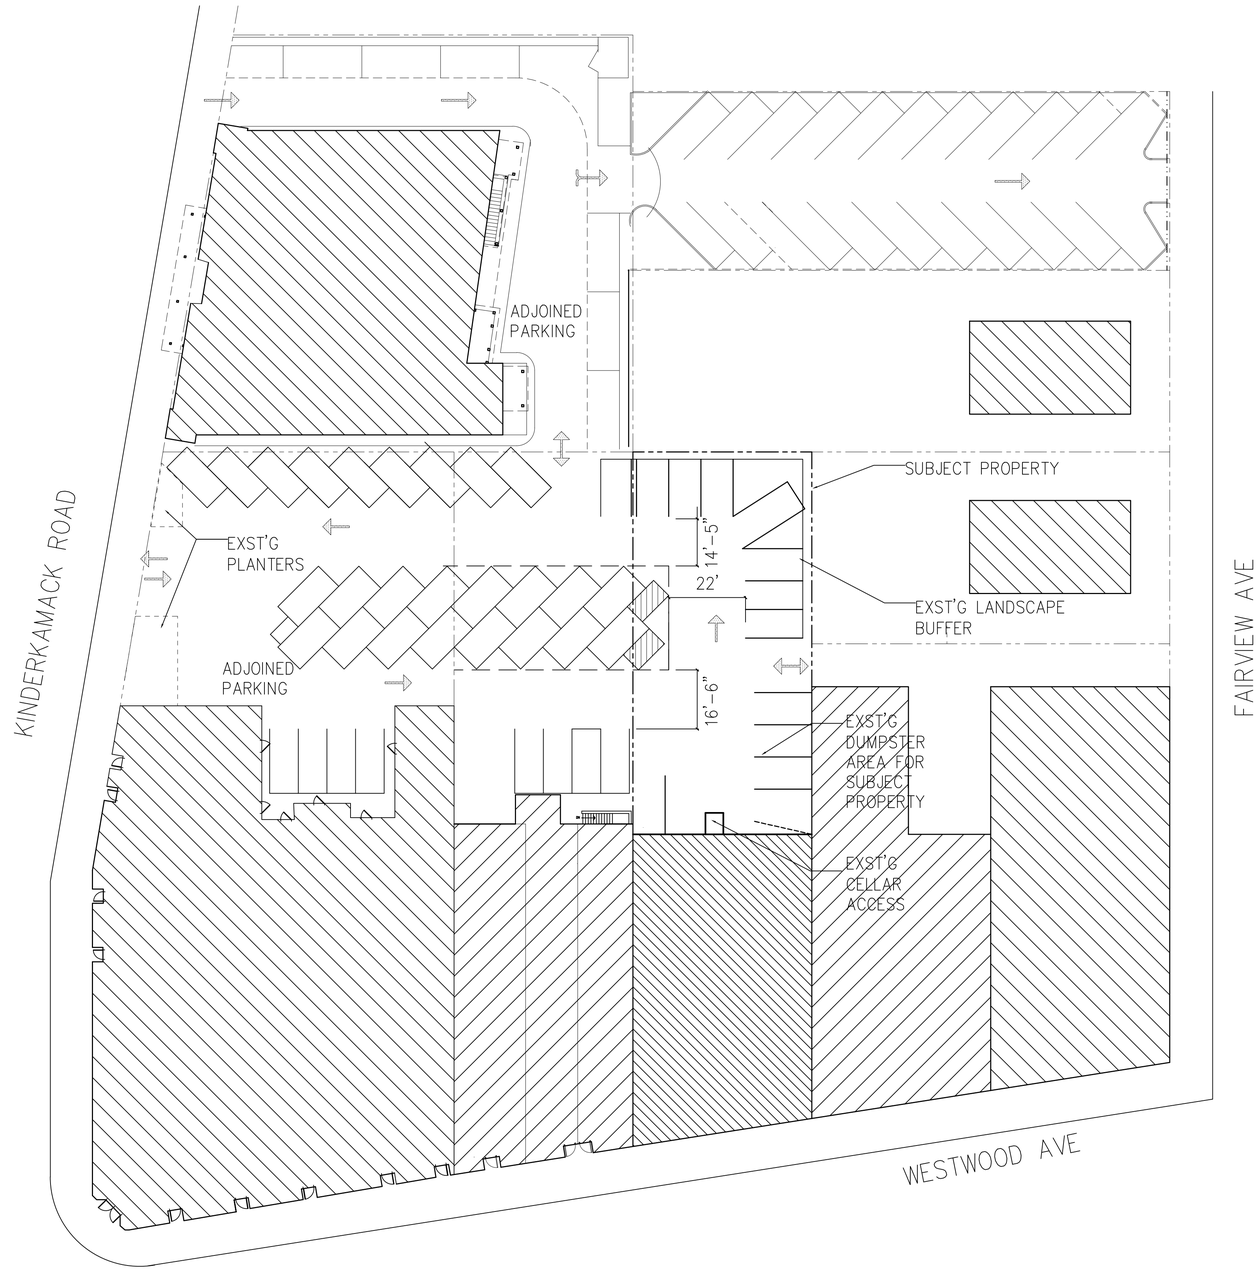

EXISTING AREA PARKING AND CIRCULATION PLAN

SCALE: 1"=20'-0"

20 0 20 40

Revisions:

No:	Date:	Description:
	01-14-20	
	01-22-20	
	02-10-20	
	07-20-20	
	09-28-20	

Vincent J. Cioffi
architect

123 Westwood Avenue, Westwood, New Jersey 07675
Tel. (201) 666-5900 Fax (201) 666-8459

Project:

Five Dimes Brewery
247 Westwood Avenue
Westwood, New Jersey
Block 811, Lot 9

Drawing:

Exst'g
Site Plan

Seal & Signature

Date:	11-20-19
Project No:	21345
Scale:	1" = 20'-0"
Drawn By:	ODR
Checked By:	EM
Cadd File:	

Drawing No:

SP-102.00