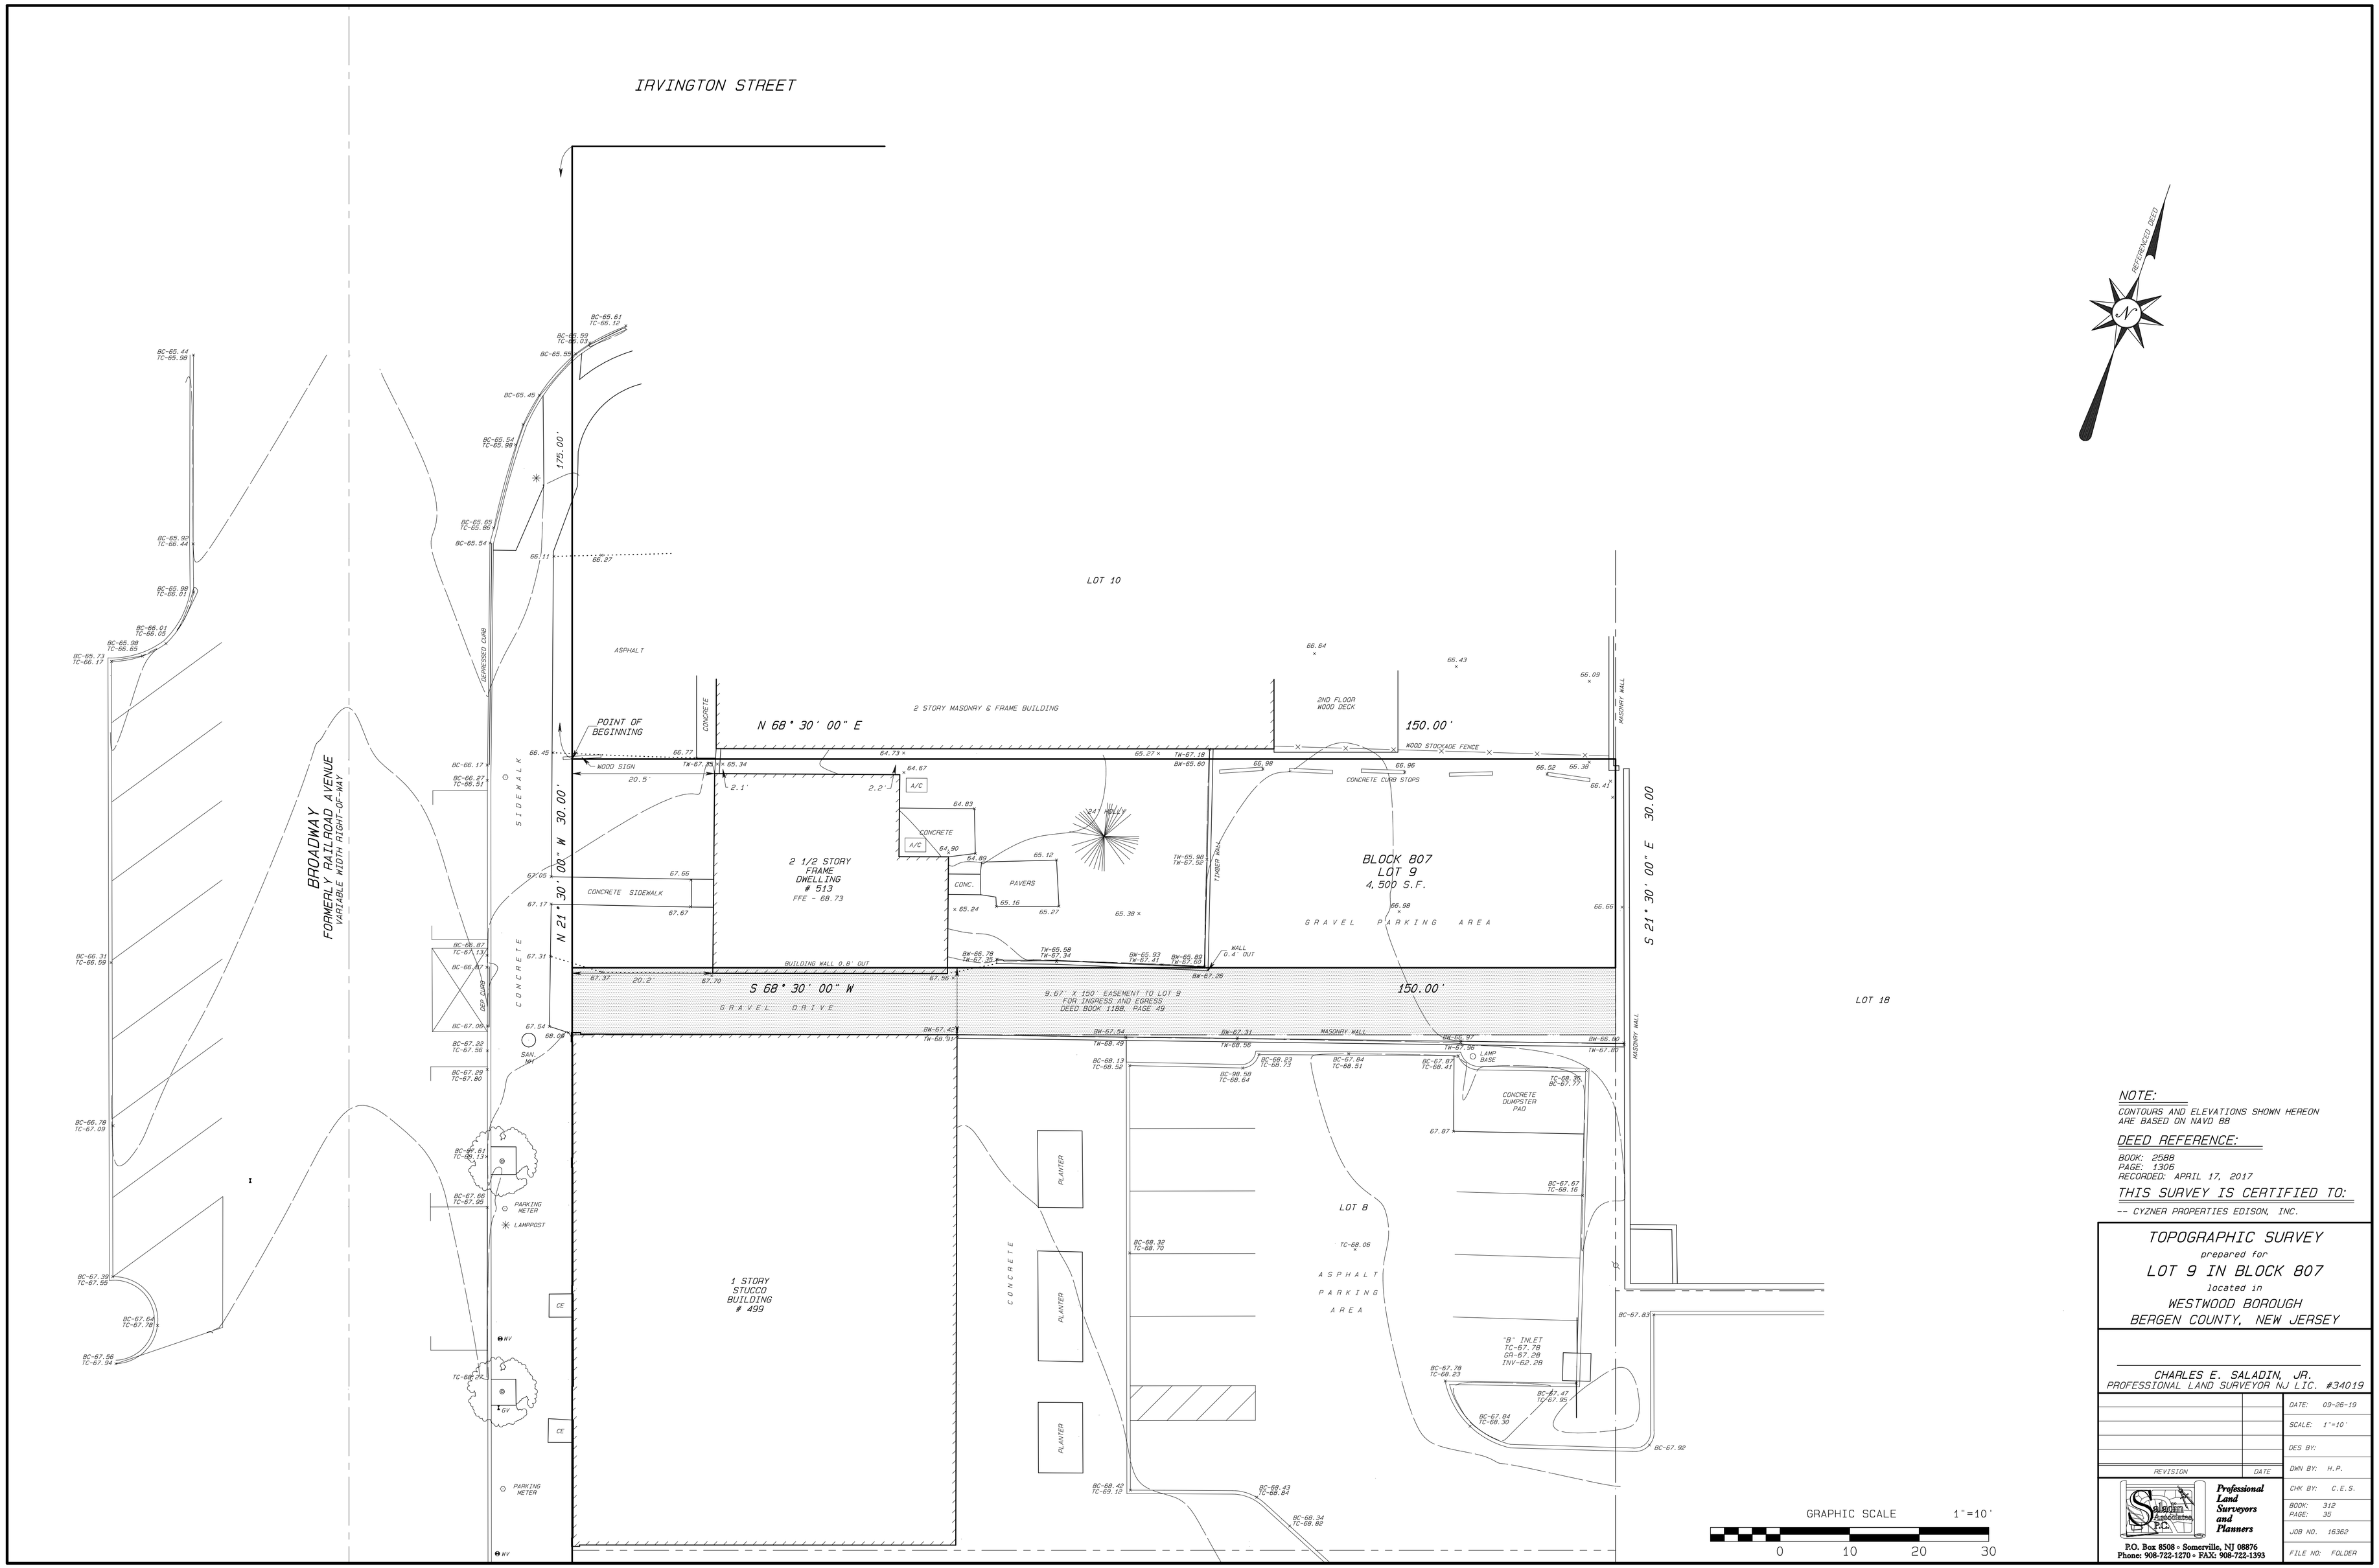

NOTE:

CONTOURS AND ELEVATIONS SHOWN HEREON ARE BASED ON NAVD 88

DEED REFERENCE:

BOOK: 2588
PAGE: 1306
RECORDED: APRIL 17, 2017

THIS SURVEY IS CERTIFIED TO:

-- CYZNER PROPERTIES EDISON, INC.

TOPOGRAPHIC SURVEY
prepared for
LOT 9 IN BLOCK 807
located in
WESTWOOD BOROUGH
BERGEN COUNTY, NEW JERSEY

CHARLES E. SALADIN, JR.
PROFESSIONAL LAND SURVEYOR NJ LIC. #34019

REVISION	DATE

DATE: 09-26-19
SCALE: 1"=10'
DES BY:
DWN BY: H.P.
CHK BY: C.E.S.
BOOK: 312
PAGE: 35
JOB NO. 16362
FILE NO: FOLDER

Professional Land Surveyors and Planners
P.O. Box 8508 • Somerville, NJ 08876
Phone: 908-722-1270 • FAX: 908-722-1393