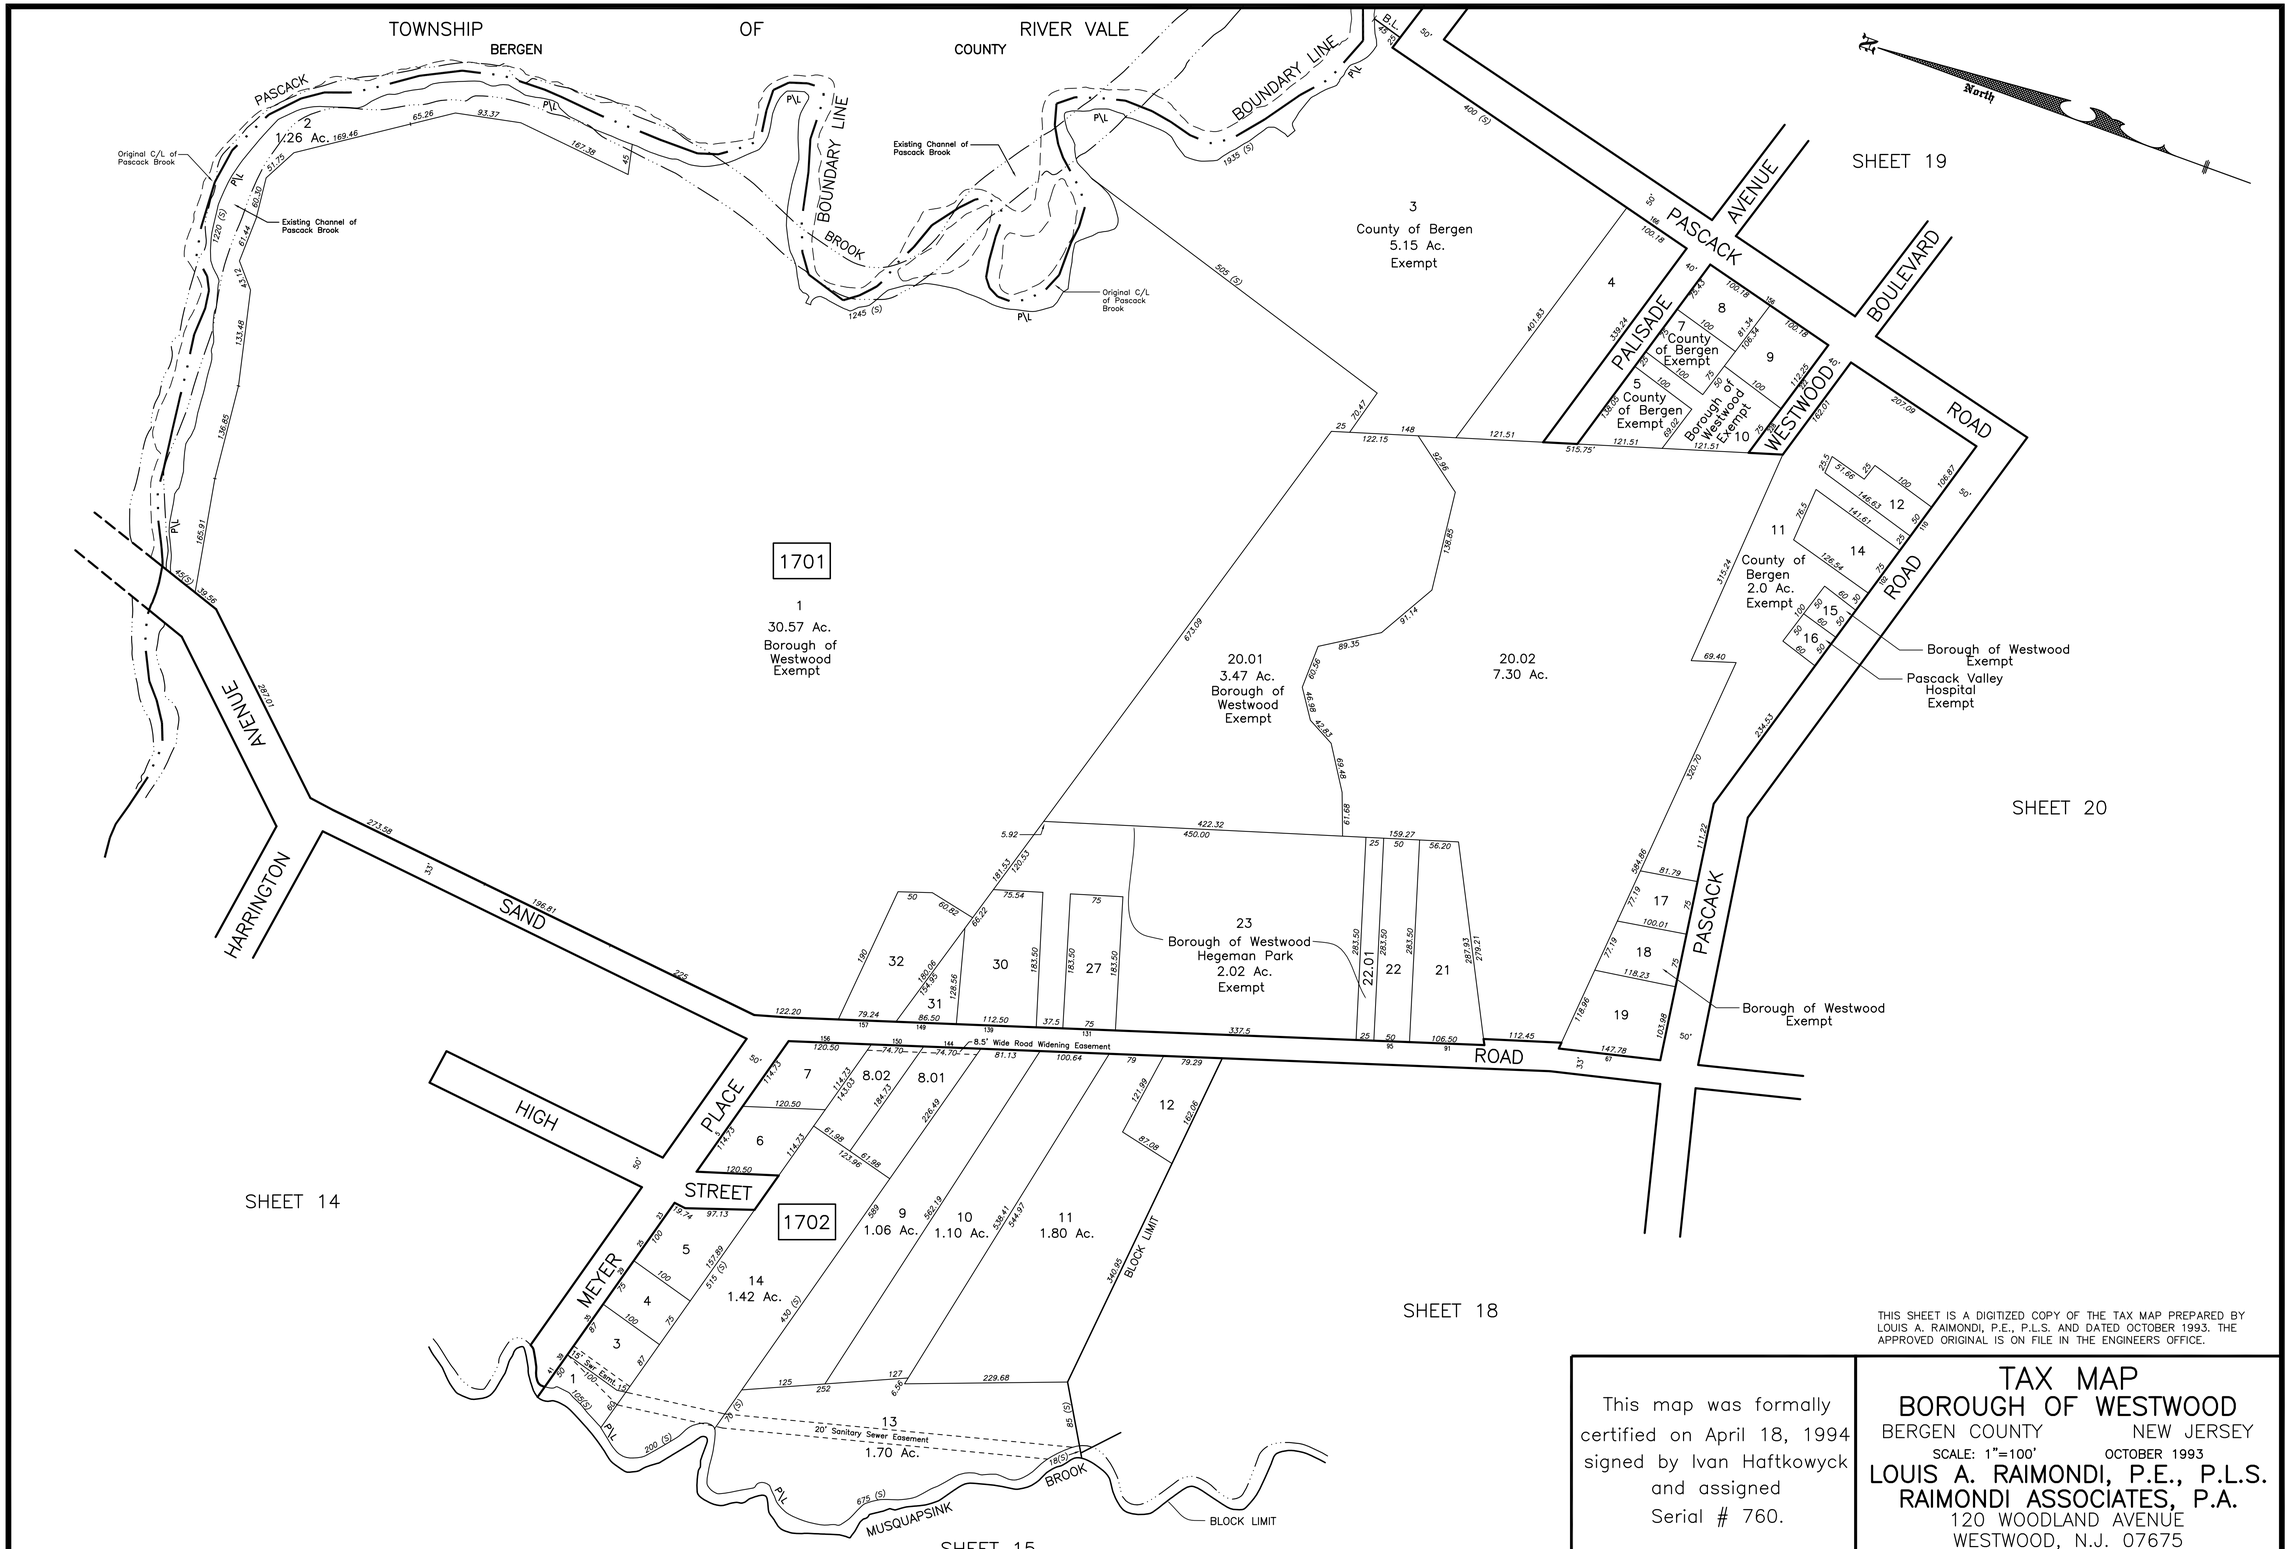

THIS SHEET IS A DIGITIZED COPY OF THE TAX MAP PREPARED BY LOUIS A. RAIMONDI, P.E., P.L.S. AND DATED OCTOBER 1993. THE APPROVED ORIGINAL IS ON FILE IN THE ENGINEERS OFFICE.

This map was formally certified on April 18, 1994 signed by Ivan Haftkowyck and assigned Serial # 760.

TAX MAP
BOROUGH OF WESTWOOD

BERGEN COUNTY NEW JERSEY

SCALE: 1"=100' OCTOBER 1993

LOUIS A. RAIMONDI, P.E., P.L.S.
RAIMONDI ASSOCIATES, P.A.
120 WOODLAND AVENUE
WESTWOOD, N.J. 07675

RAPC 432SH17.DWG